



Filing Receipt


Received - 2021-10-25 02:50:18 PM
Control Number - 52299
ItemNumber - 379

REvised: 9/5/19 - JLE
H:\Projects\Royse City\2018116 W&W Master Plan & Impact Fee Update 2018\Basedgs\Royse City 2019 Water Master Plan.dwg
PLOT SCALE: 1:1
PLOT STYLE: ----

ROYSE CITY NO. 1
(CENTER) PUMP STATION





ROYSE CITY NO. 2 PUMP STATION

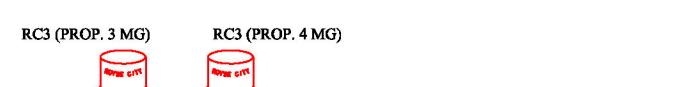

ROYSE CITY NO. 3 PUMP STATION

DOWNTOWN AREA INSET
(NTS)

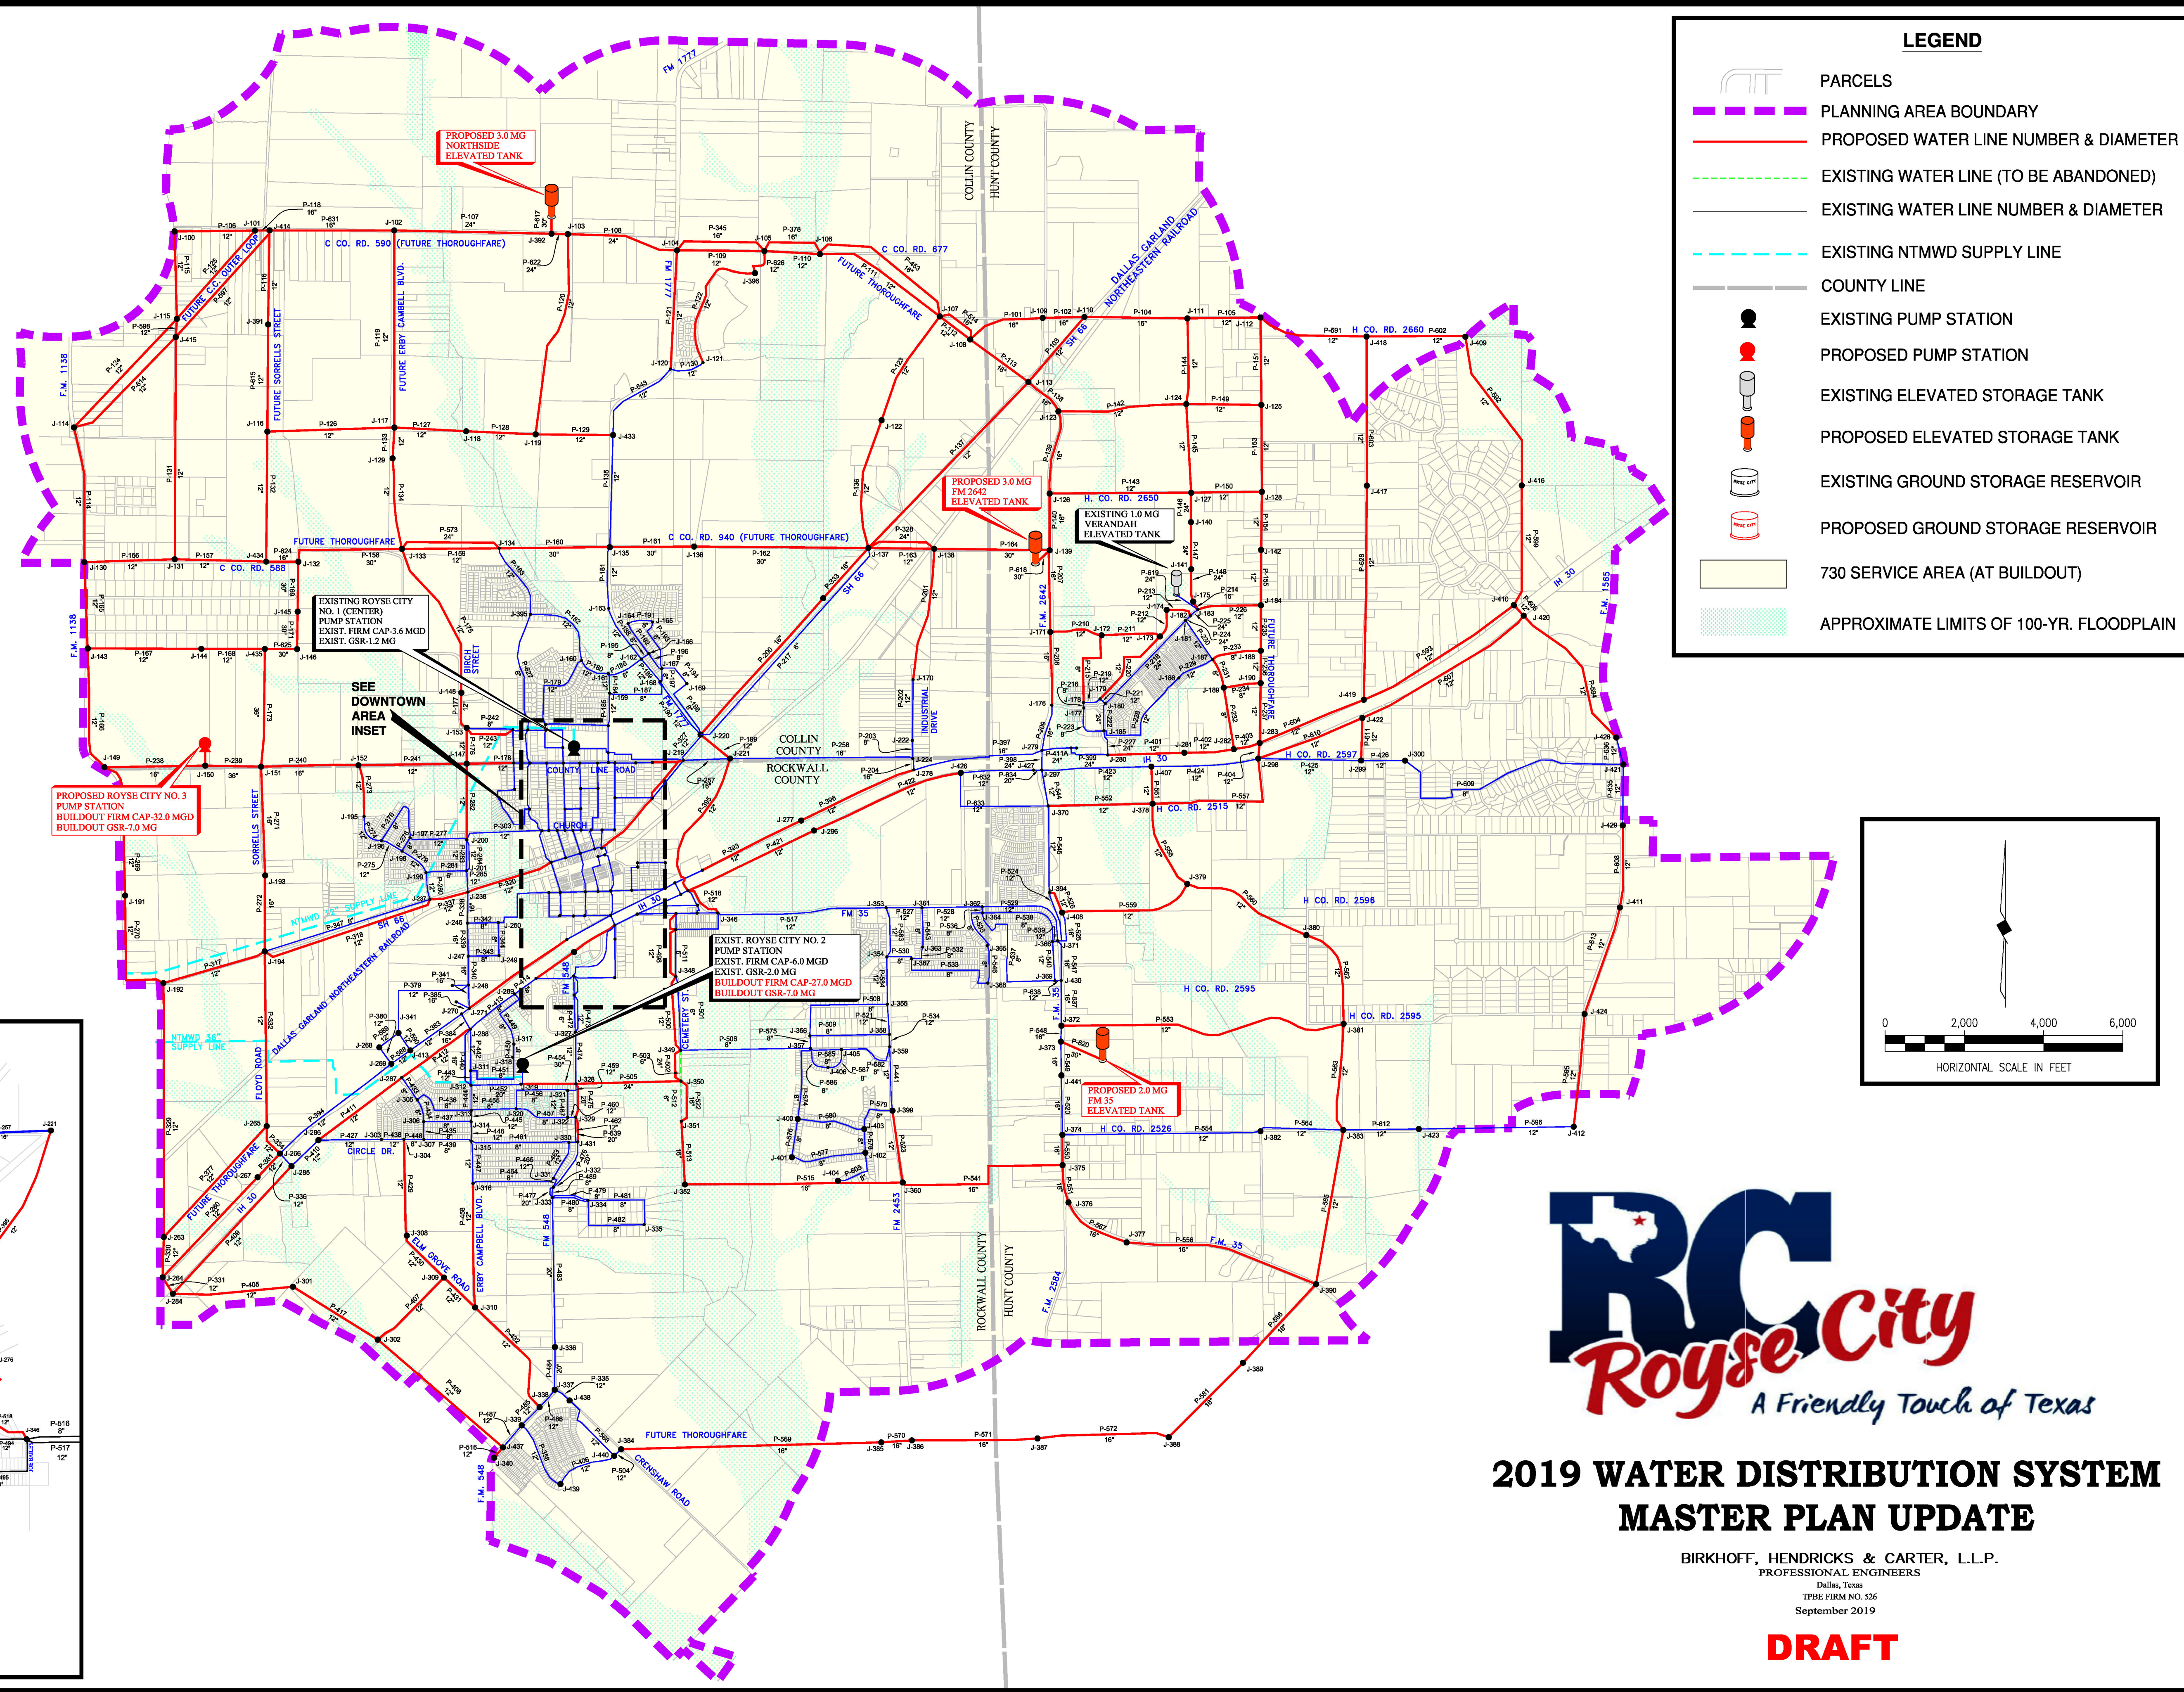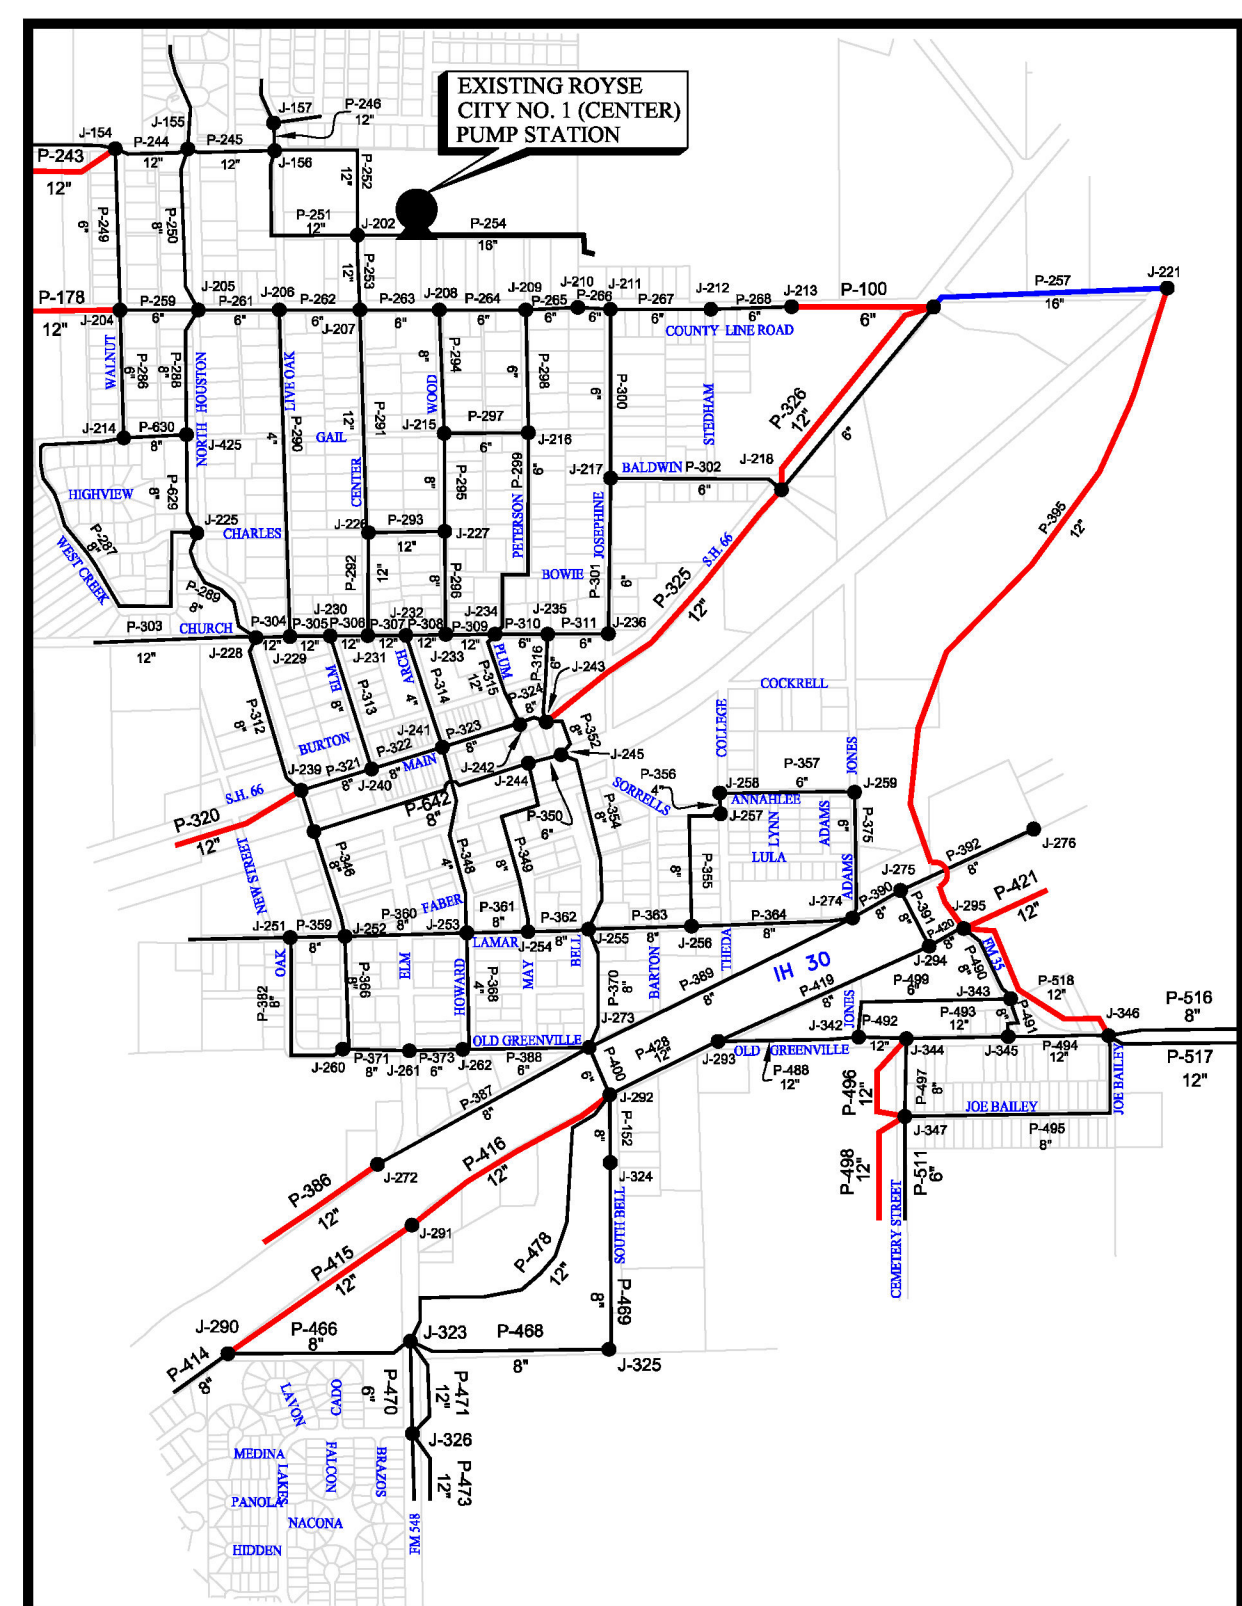

2019 WATER DISTRIBUTION SYSTEM MASTER PLAN UPDATE

BIRKHOFF, HENDRICKS & CARTER, L.L.P.
PROFESSIONAL ENGINEERS
Dallas, Texas
TPBE FIRM NO. 526
September 2019



DRAFT



2019 WASTEWATER COLLECTION
SYSTEM MASTER PLAN UPDATE

BIRKHOFF, HENDRICKS & CARTER, L.L.P.
PROFESSIONAL ENGINEERS
Dallas, Texas
TPBE FROM NO. 526
MAY 2021

DRAFT

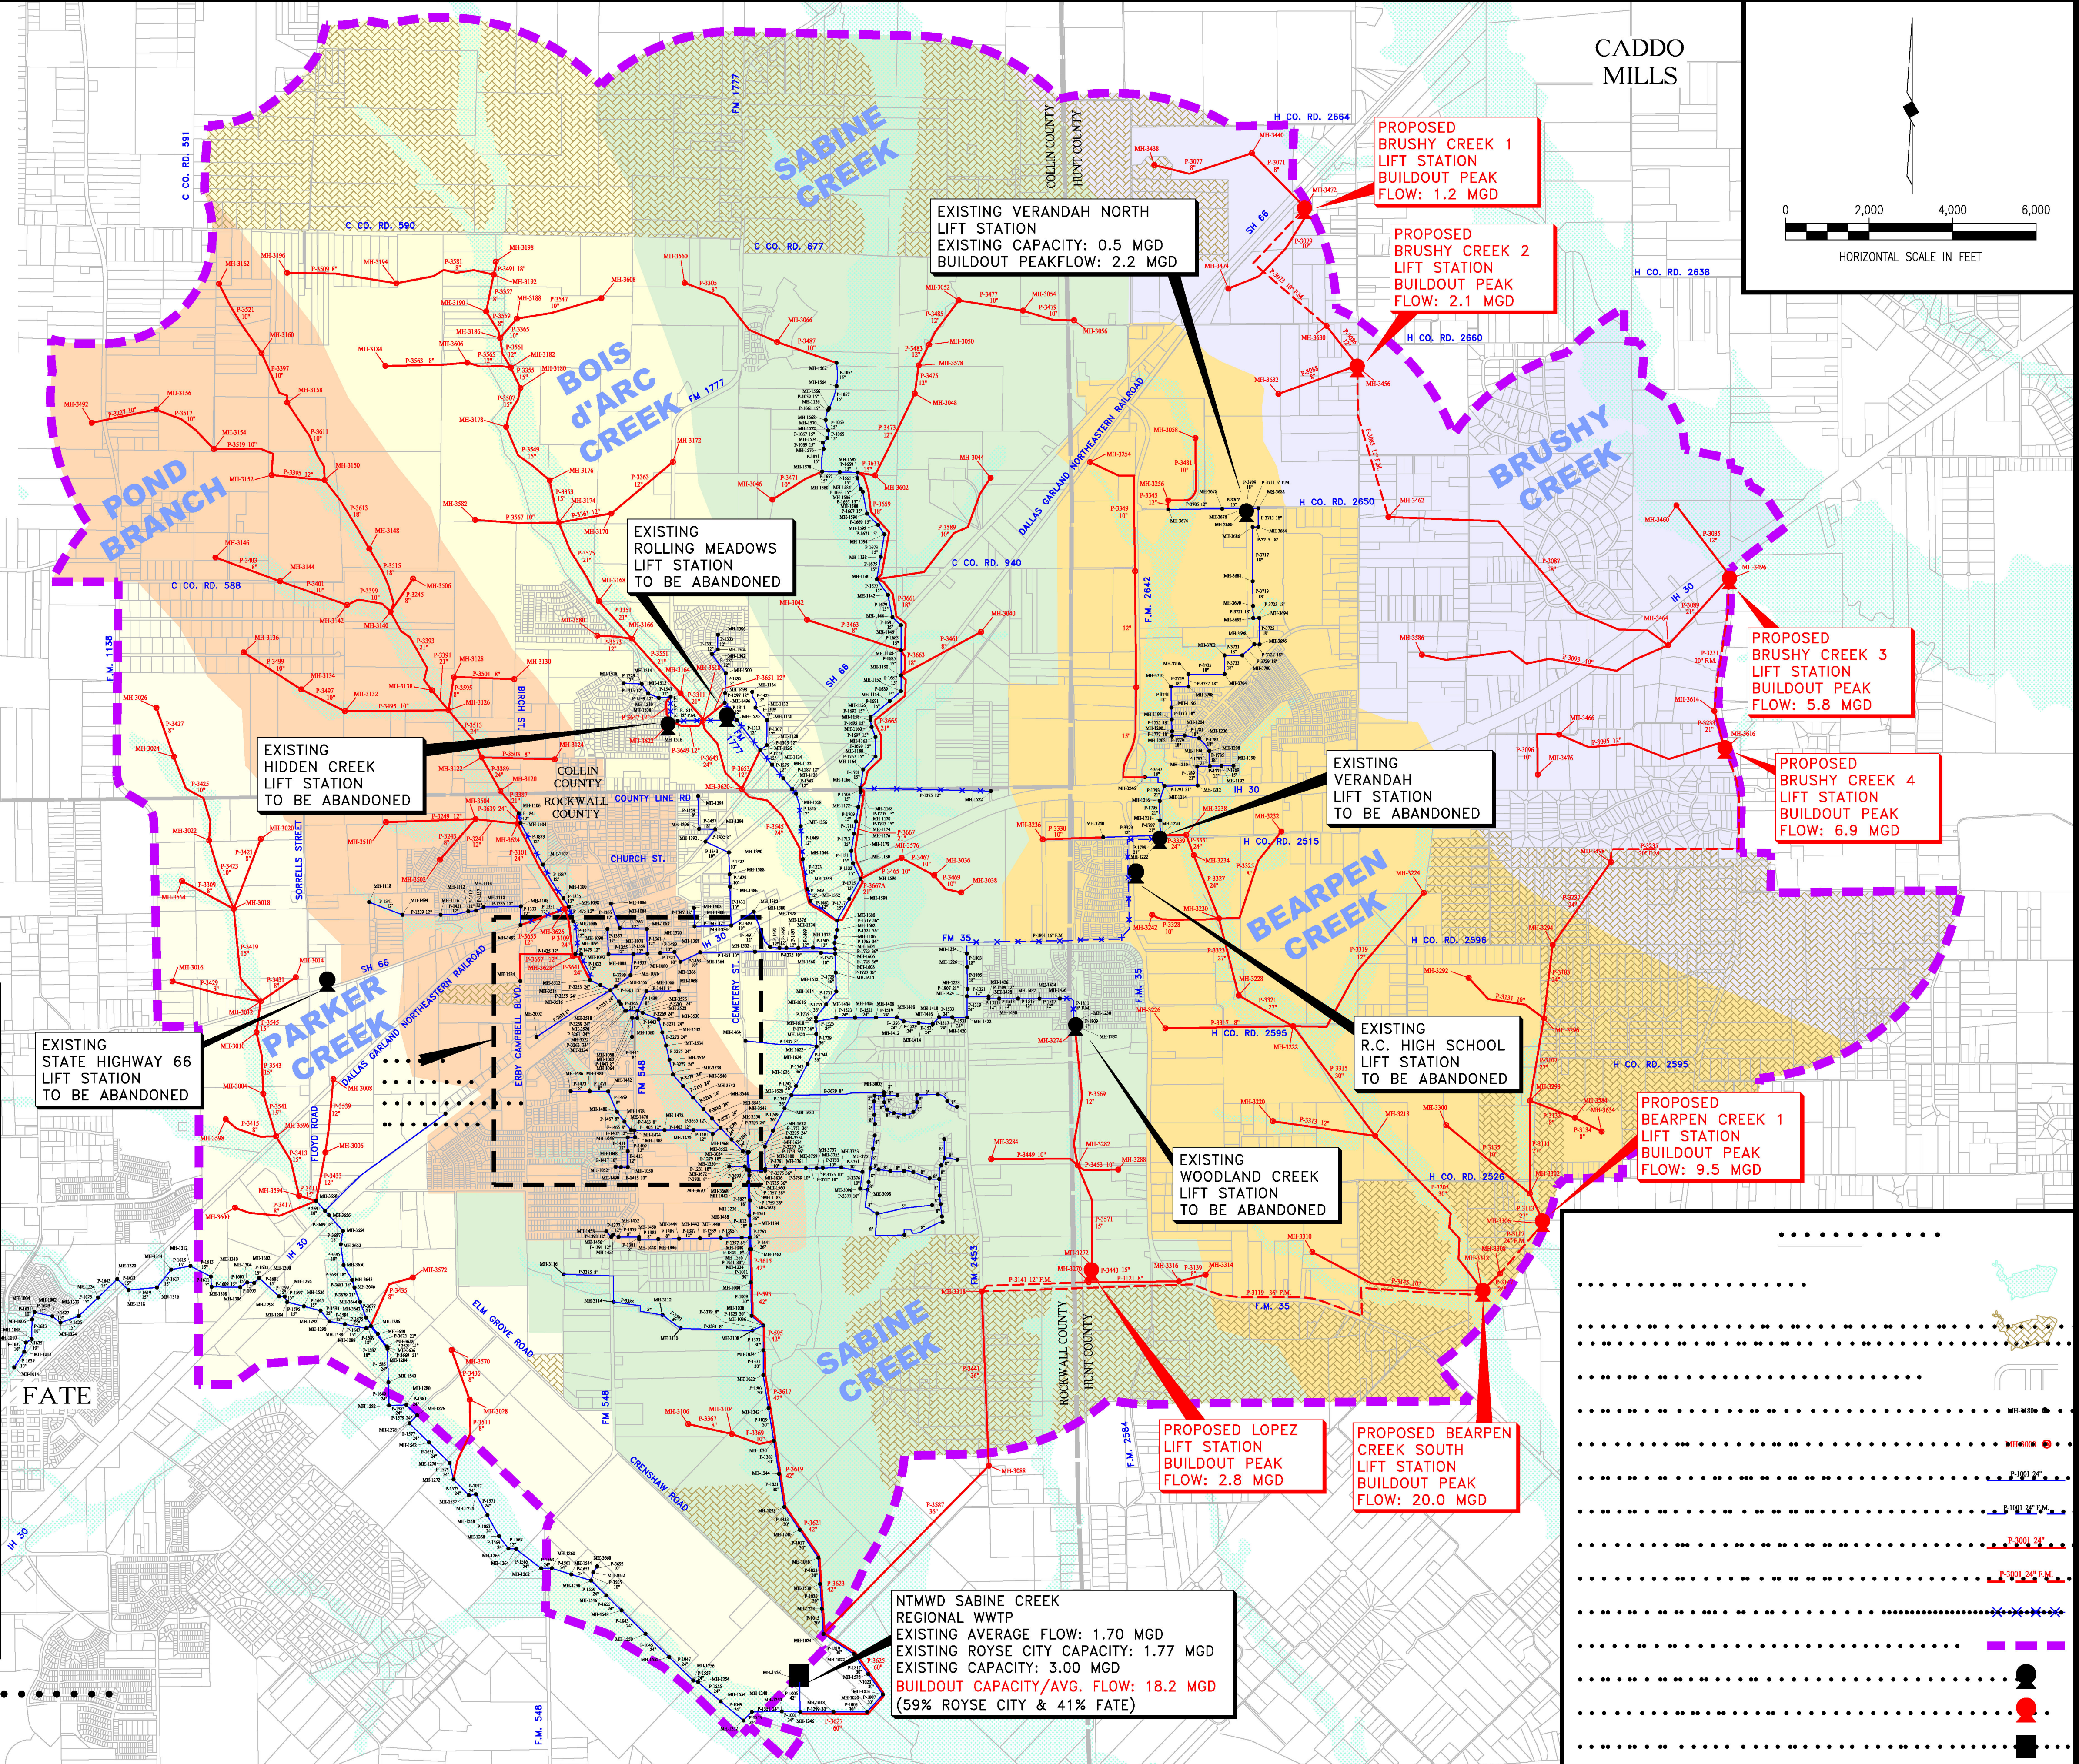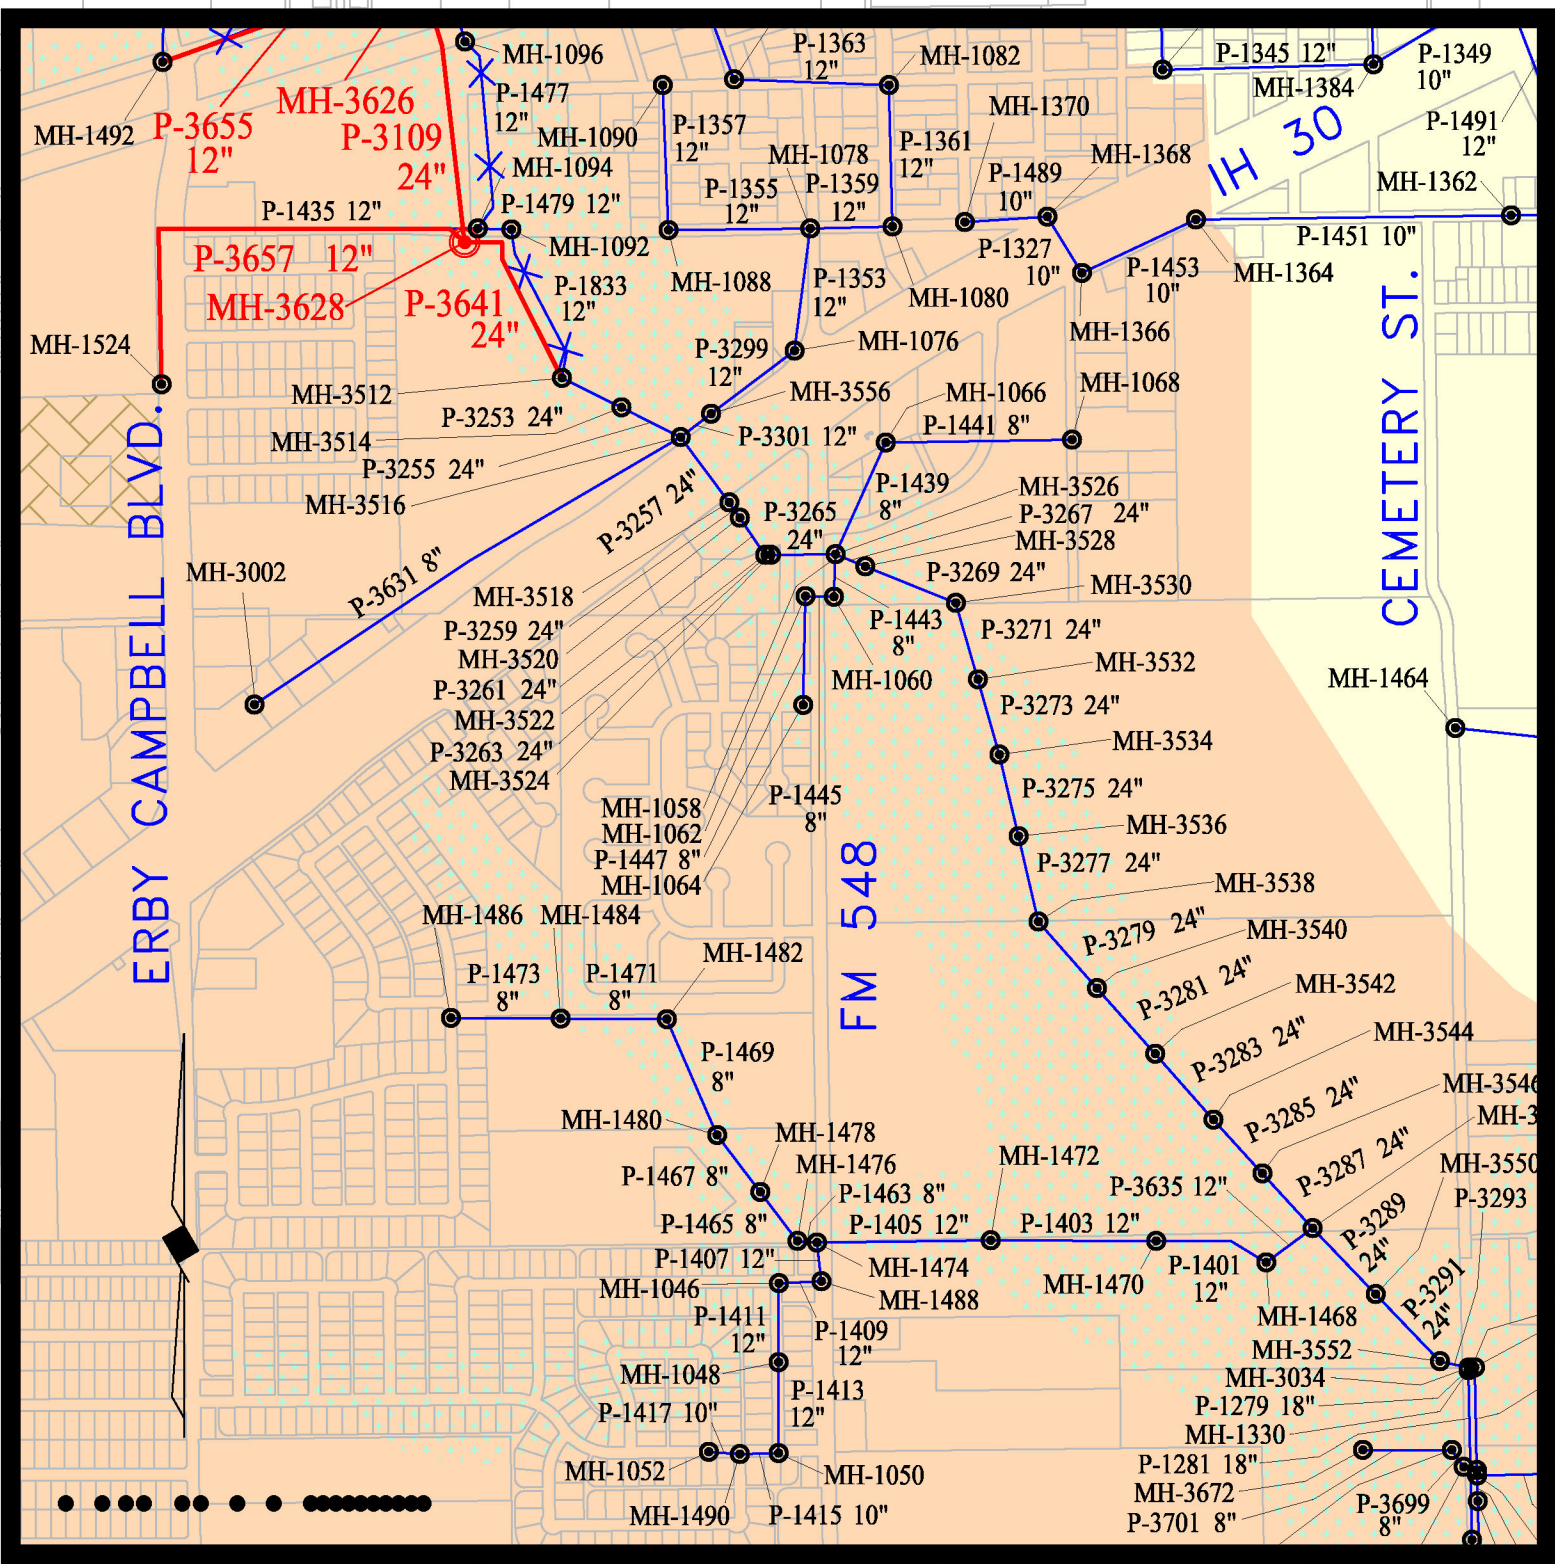

REVISION: 5/6/21 - CRENSHAW ROAD
H:\Projects\Royse City\2018\16 W&W Master Plan & Impact Fee Update (2018)\Basedwgs\Royse City 2019 WW MasterPlan.dwg PLOT SCALE: 1:1
PLOT STYLE: - - - - -



City of Royse City
City Hall
305 N. Arch, PO Box 638
Royse City, Texas 75189

To whom it may concern:

I would just like to state that I'm sending all of the critical water & wastewater locations that are in the City of Royse City, Texas 75189.

I'm also sending our water & wastewater master plan maps with all of the locations named on the maps.

We are also sending all of the contact names & numbers for the authorized person to contact, and our mailing and physical address.

Dario Lopez Jr.
Dario Lopez Jr.

Director of Public Works
City of Royse City

The following files are not convertible:

ROYSECITYWATERANDWASTEWATER

INVENTORY2021.xlsx

Please see the ZIP file for this Filing on the PUC Interchange in order to access these files.

Contact centralrecords@puc.texas.gov if you have any questions.